DRAWING MADE IN THIRD ANGLE PROJECTION

THIS DRAWING IS UNPUBLISHED. RELEASED FOR PUBLICATION , 19 .

© COPYRIGHT 19 BY AMP INCORPORATED, HARRISBURG, PA. ALL INTERNATIONAL RIGHTS RESERVED. AMP PRODUCTS MAY BE COVERED BY U.S. AND FOREIGN PATENTS AND/OR PATENTS PENDING.

LOC G DIST 14

REVISIONS

P	F	ZONE	LTR	DESCRIPTION		DATE	APPROVED
✓	✓		D	REDRAWN-REVISED PER G-1473, G-1175, P55-0121 & P69-0122		1-5-72	
✓	✓		E	OBSOLETE 2--3 PER G-2393		3/24/87	
✓	✓		F	REV PER G-4732	JT	7/22/88	
✓	✓		G	OBSOLETE 2--2 PER G-3778	JT	11/4/92	
✓	✓		H	REV PER G-5011	DKS	2/26/93	
✓			J	REV/0720-0060-93		12-6-93	

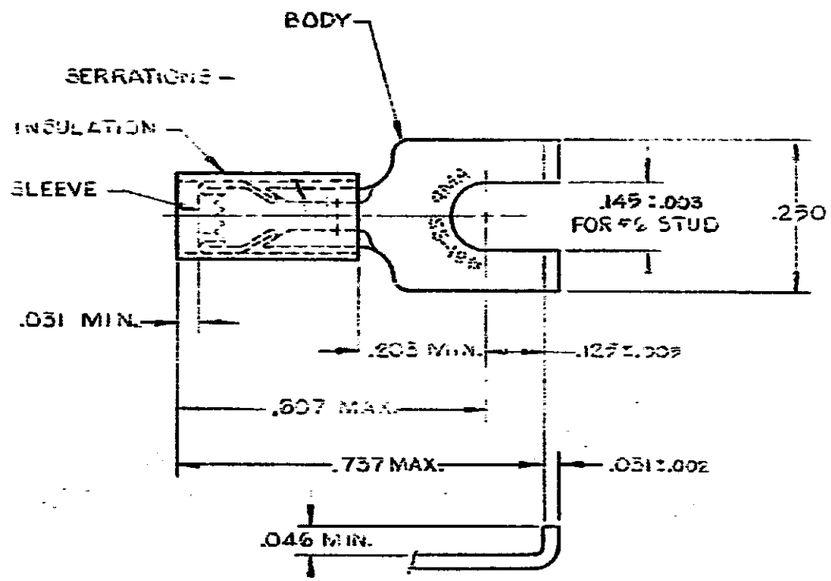

1 WIRE INSULATION DIA. =.080-.125

2 22-18 MARKING FOR MILITARY, COMMERCIAL RANGE 22-16

3 TIN PLATE (MIL-T-10727) .000100 MIN THK.

QUANTITY	DESCRIPTION	PART NO
100	LOOSE PC. BOX	8-322777-1
~~100~~	~~ON TAPE, SMA BOX~~	~~2-322777-3~~
1000	ON TAPE, LG. BOX	~~2-322777-2~~
5000	ON TAPE, REEL	2-322777-1
—"—	LOOSE PIECE	322777

OBSOLETE

OBSOLETE

UNLESS OTHERWISE SPECIFIED DIMENSIONS ARE IN INCHES. TOLERANCES ON: DECIMALS ±.008 ANGLES ± —

MATERIAL INSULATION: NYLON—RED BODY & SLEEVE: COPPER (QQ-C-576)

FINISH BODY- 3

CONTRACT NO

DR UTA/RFB 10-2-85

CHK

APPD

APPD

DSGN APPD

OTHER APPD

AMP | AMP INCORPORATED Harrisburg, Pa.

NAME TERMINAL, P.I.D.G., FLANGED SPADE WIRE SIZE: 22-16

SIZE B | FSCM NO 00779 | DRAWING NO 322777

SCALE NTS | SHEET 1 OF 1

AMP 1470-17

CUSTOMER DRAWING